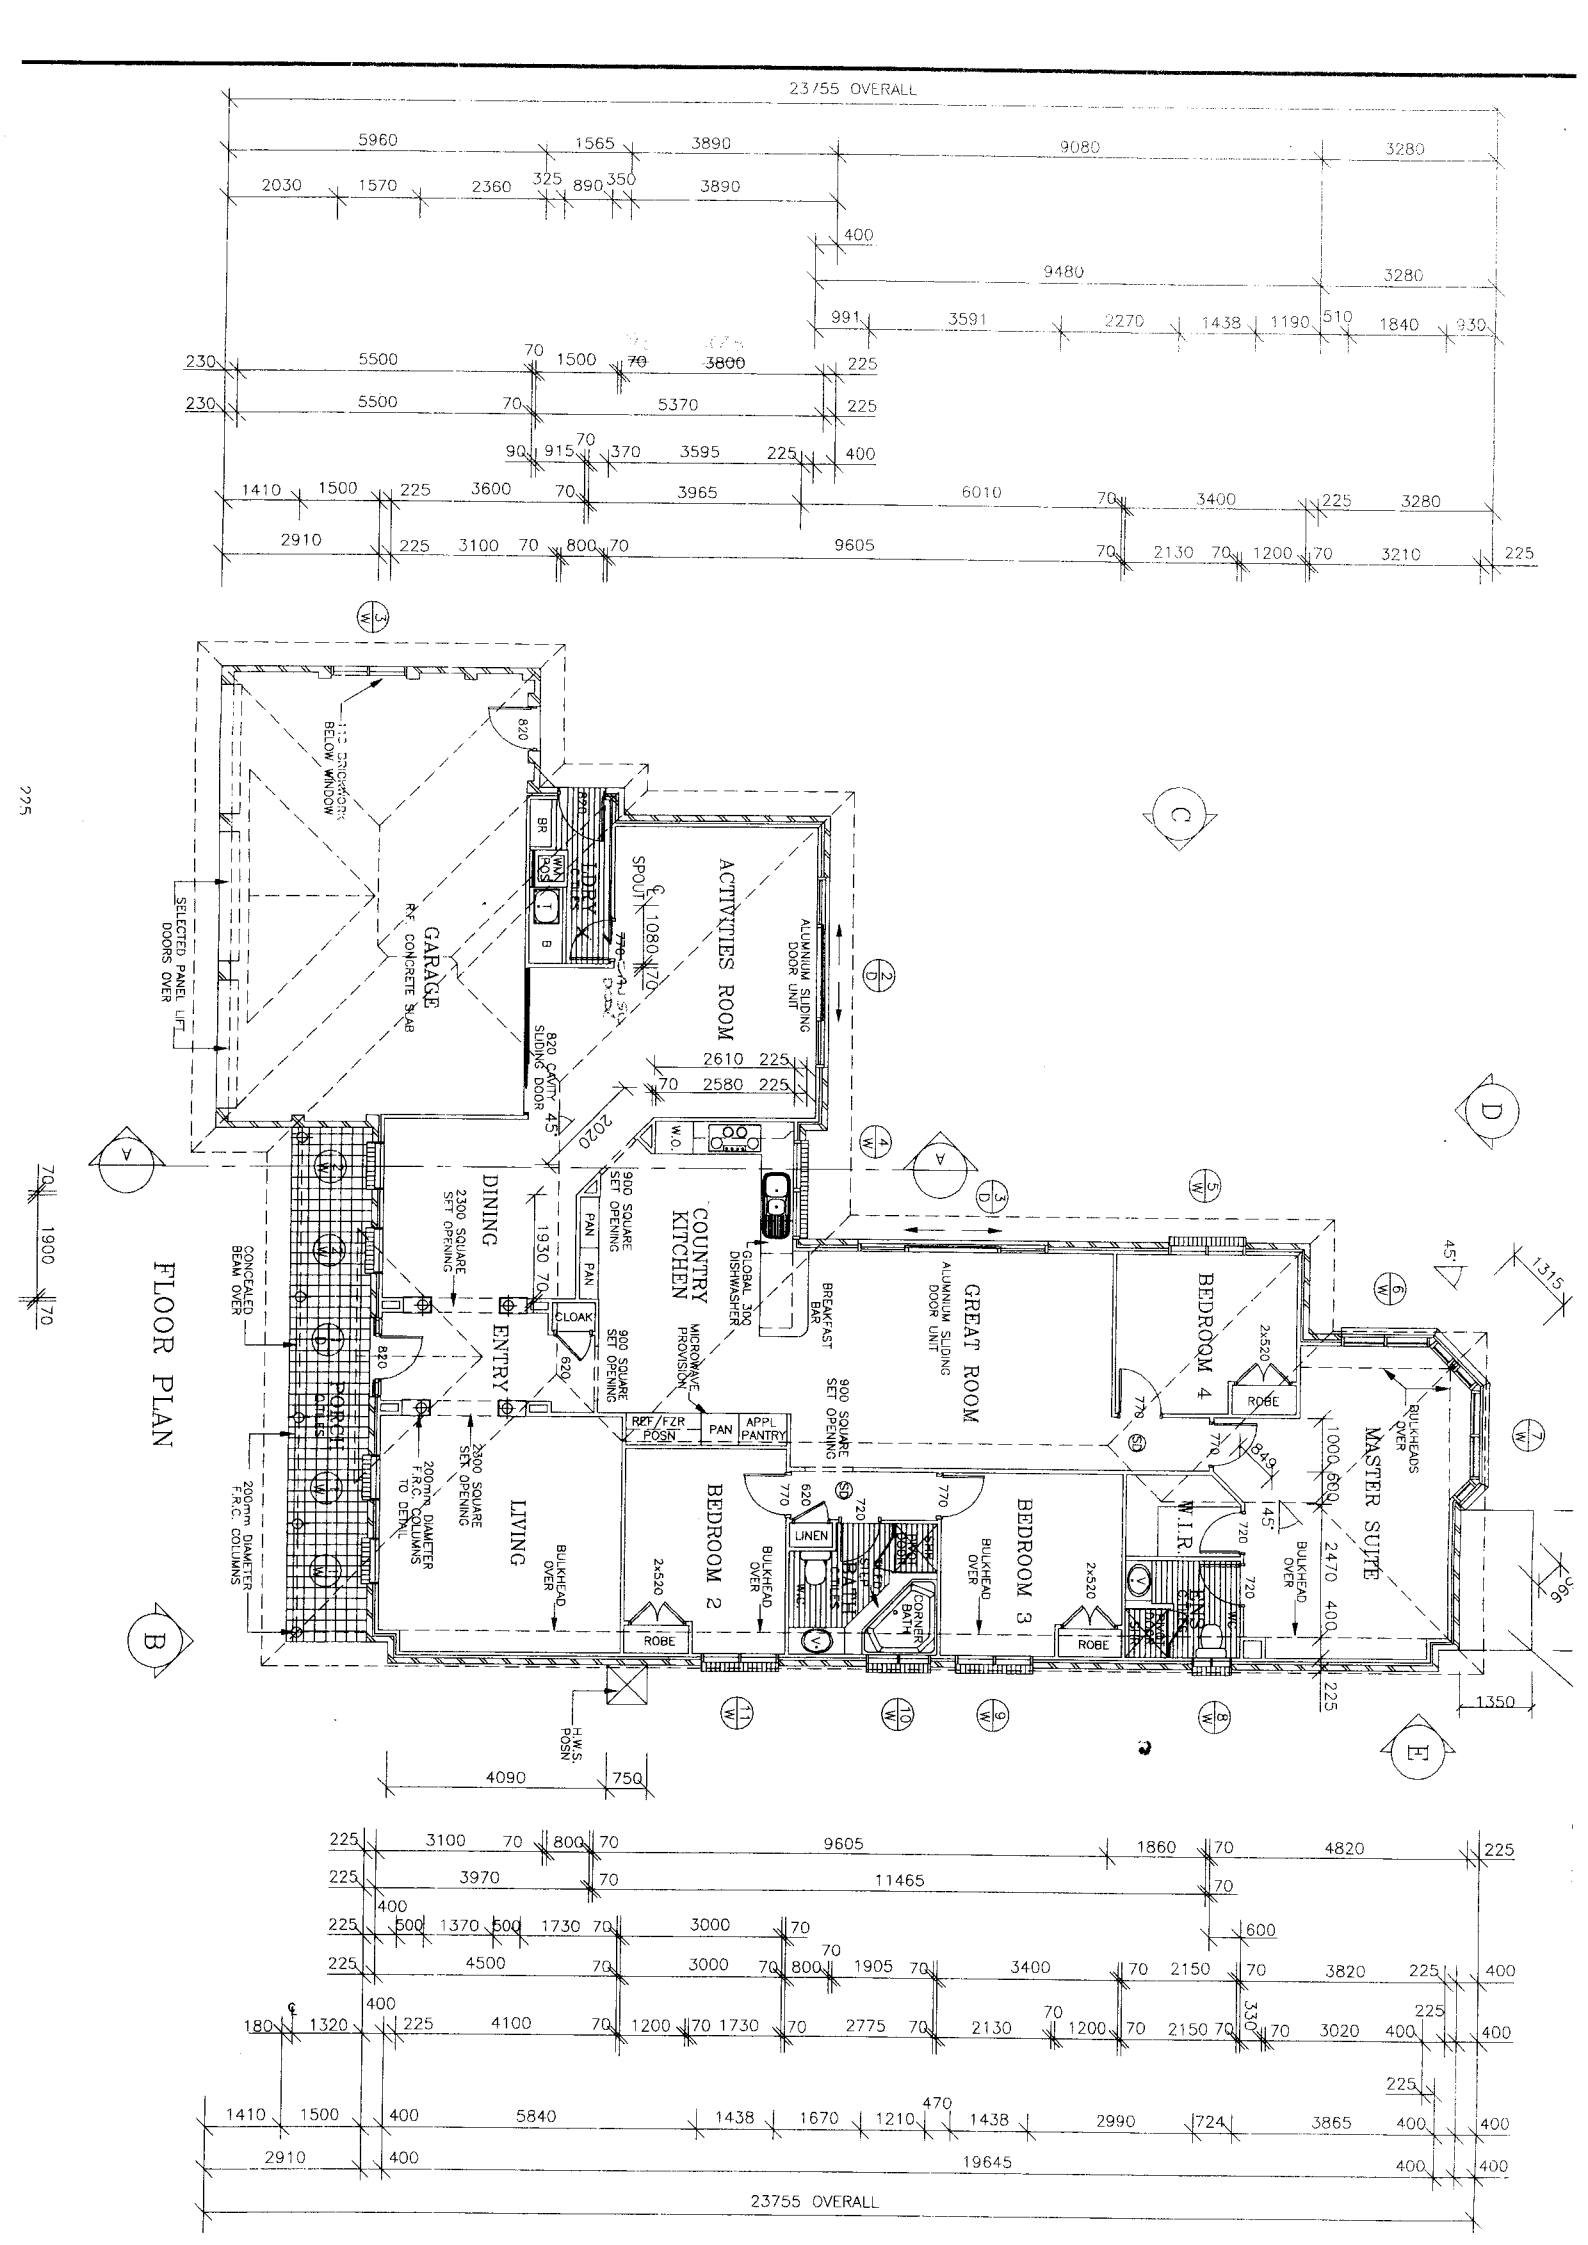
23755 OVERALL
FLOOR PLAN
GARAGE
ACTIVITIES ROOM
COUNTRY KITCHEN
DINING
ENTRY
LIVING
GREAT ROOM
BEDROOM 2
BEDROOM 3
BEDROOM 4
MASTER SUITE
W.I.R.
LAUNDRY
LINEN
BATH
ENS
PORCH
ALFRESCO
ROBE
ALUMINIUM SLIDING DOOR UNIT
BULKHEAD OVER
CONCEALED BEAM OVER
SELECTED PANEL LIFT DOORS OVER
820 SLIDING DOOR
2300 SQUARE SET OPENING
900 SQUARE SET OPENING
2020
2610
2580
4090
750
1350
1315
1930
2470
1900